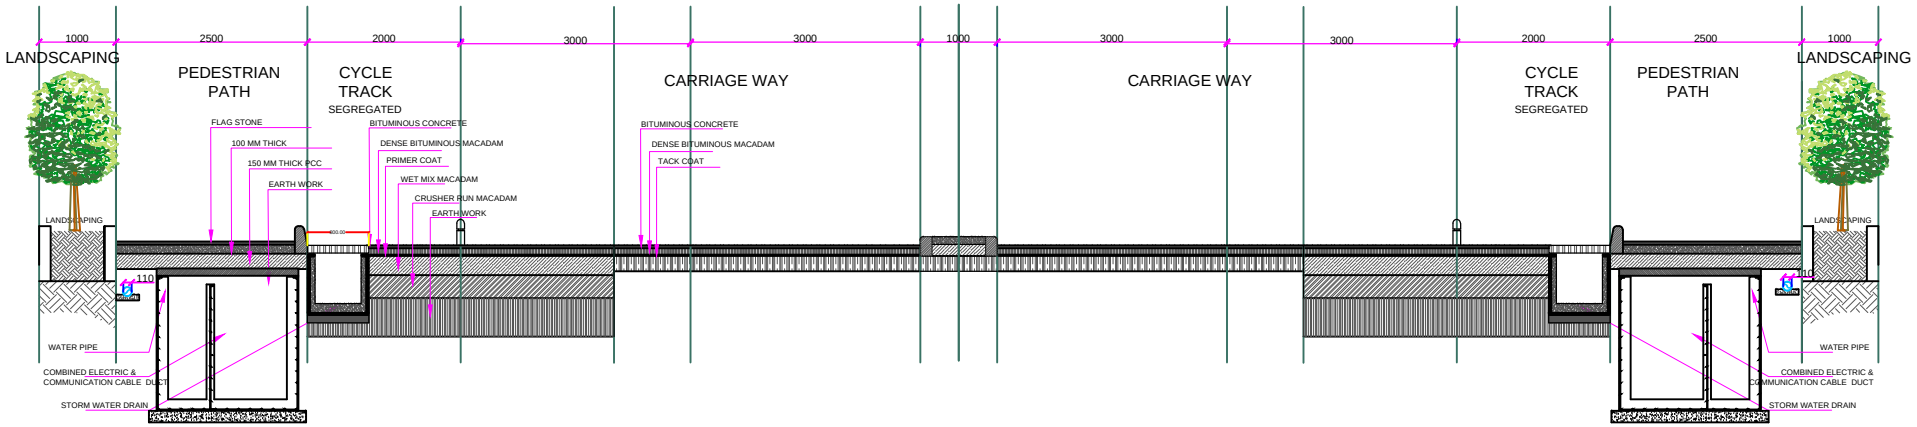

CROSS SECTION FOR BC ROAD 24 M WIDTH